


1-A



1-B




1-C

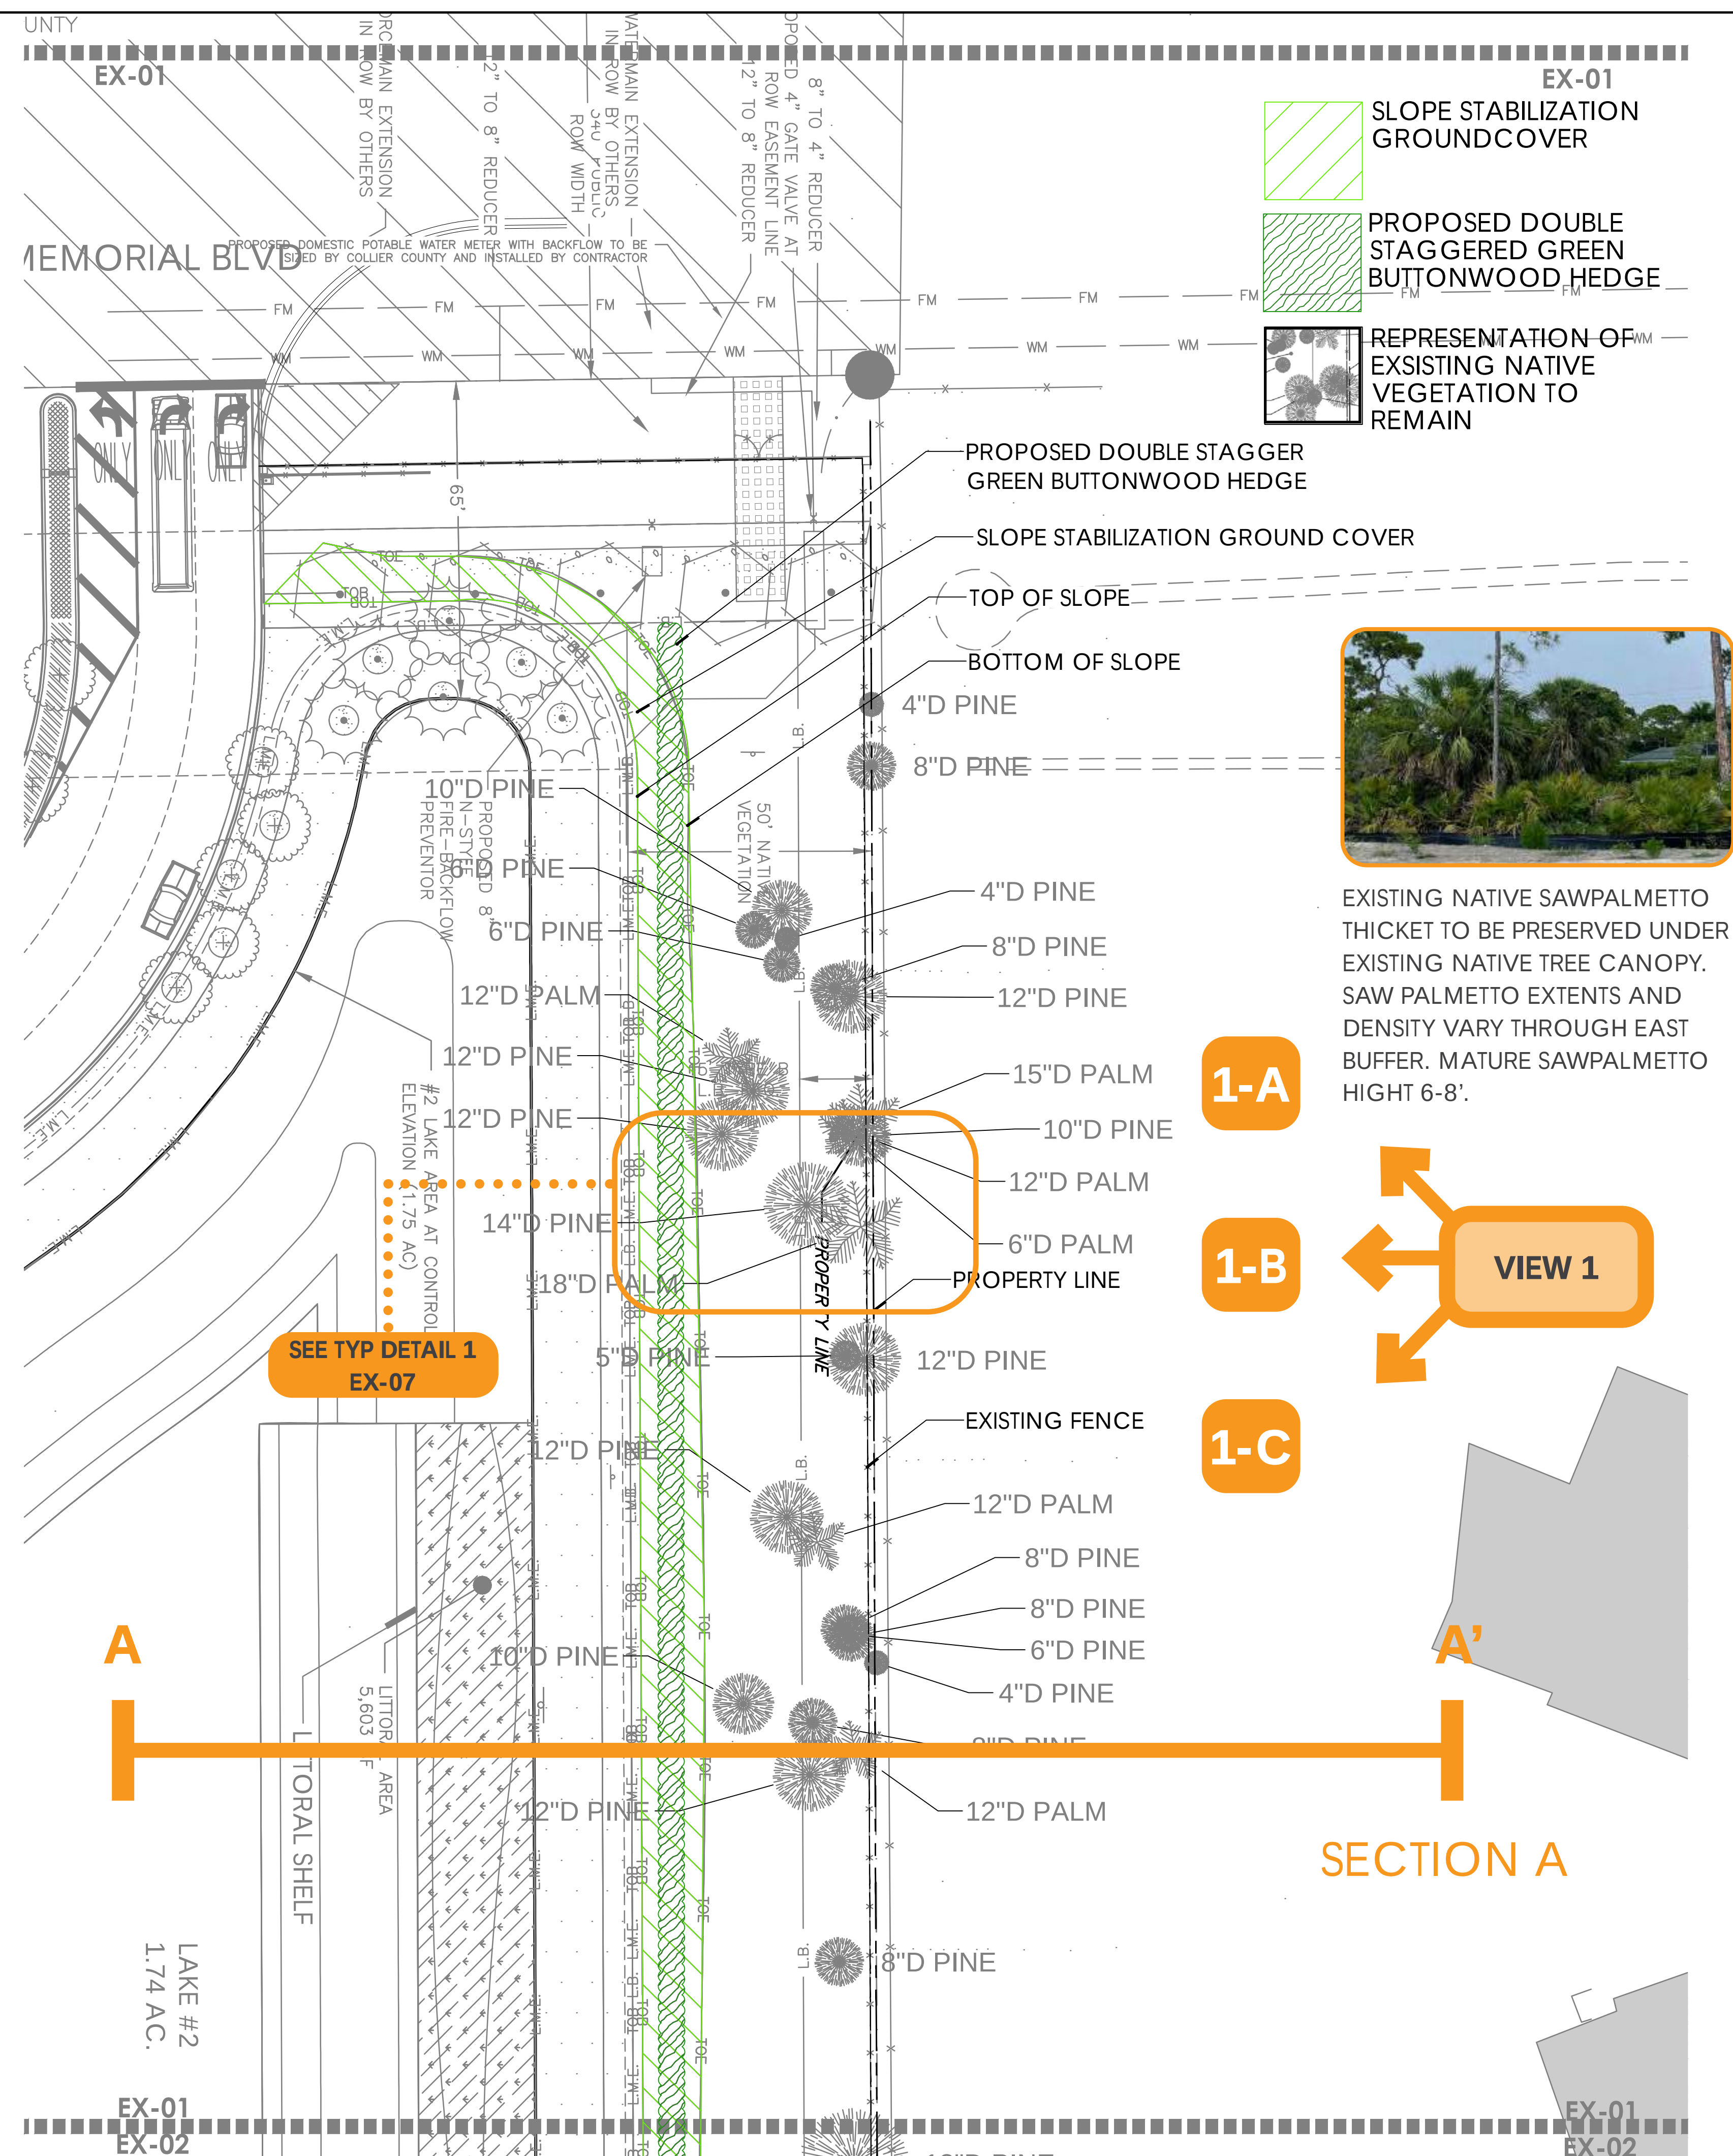

GGG EAST BUFFER

Collier County Public Schools
Veterans Memorial Blvd
Naples, Florida

LANDSCAPE EXISTING CONDITIONS

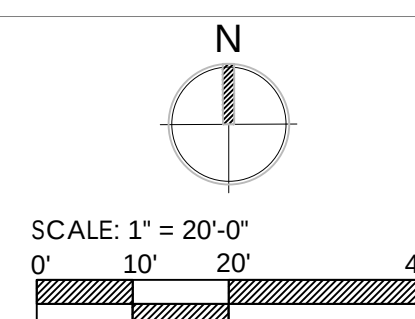

Primary Issue Date: 07/14/2022
PLAN REVISIONS:

[illegible]

LEIGH A. GEVELINGER, P.L.A.
FL LICENSE NO. LA 6667171

PROJECT #: 19-010

SHEET: EX-01

19-010_GGG_EAST_BUFFER_EXHIBIT.dwg

8/17/2022 12:47 PM

VIEW 2 EXISTING CONDITION


2-A



2-B



2-C

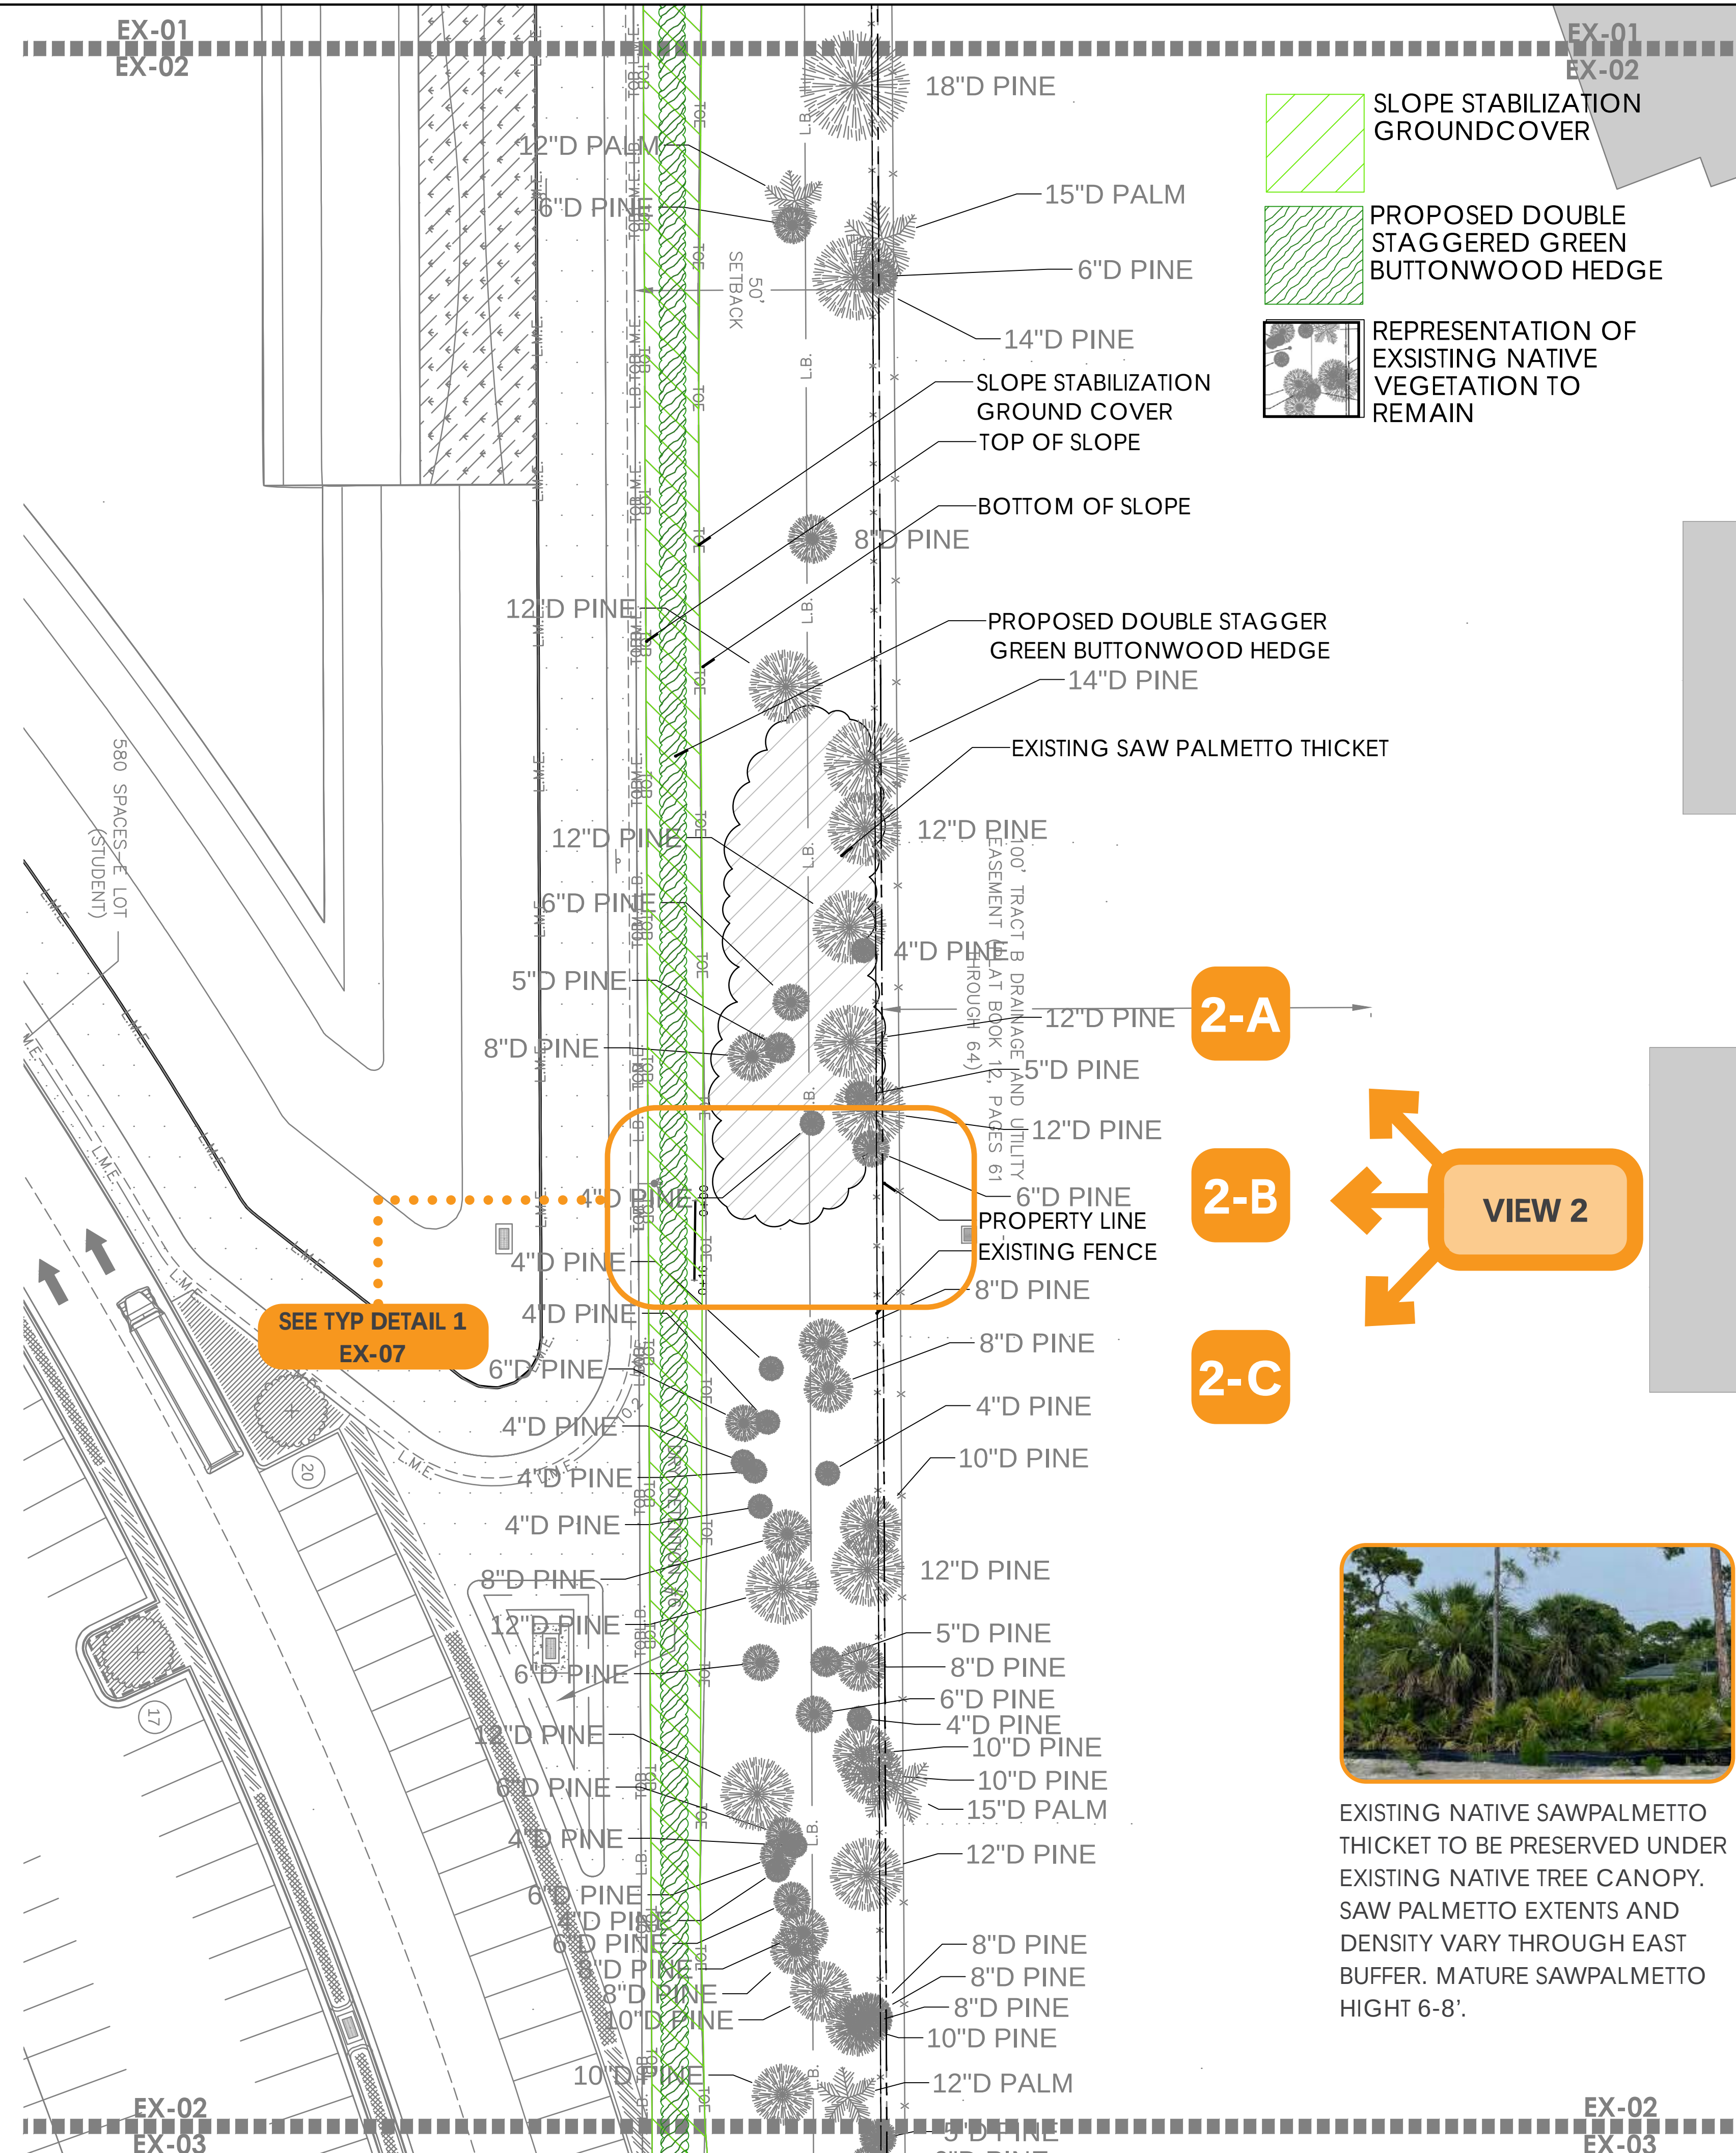


2410 PALM RIDGE ROAD
SANIBEL ISLAND, FL 33957
TEL: 239-558-4610
INFO@COASTALVISTADESIGN.COM

GGG EAST BUFFER

Collier County Public Schools
Veterans Memorial Blvd
Naples, Florida

LANDSCAPE EXISTING CONDITIONS

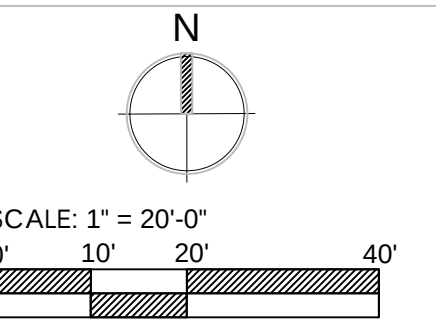

Primary Issue Date: 07/14/2022
PLAN REVISIONS:

Version	Notes	Date
01	Rev. per Client comments	08/17/2022



EXISTING NATIVE SAWPALMETTO THICKET TO BE PRESERVED UNDER EXISTING NATIVE TREE CANOPY. SAW PALMETTO EXTENTS AND DENSITY VARY THROUGH EAST BUFFER. MATURE SAWPALMETTO HIGHT 6-8'.

LEIGH A. GEVELINGER, P.L.A.
FL LICENSE NO. LA 6667171

PROJECT #: 19-010

SHEET: EX-02


3-A



3-B




3-C

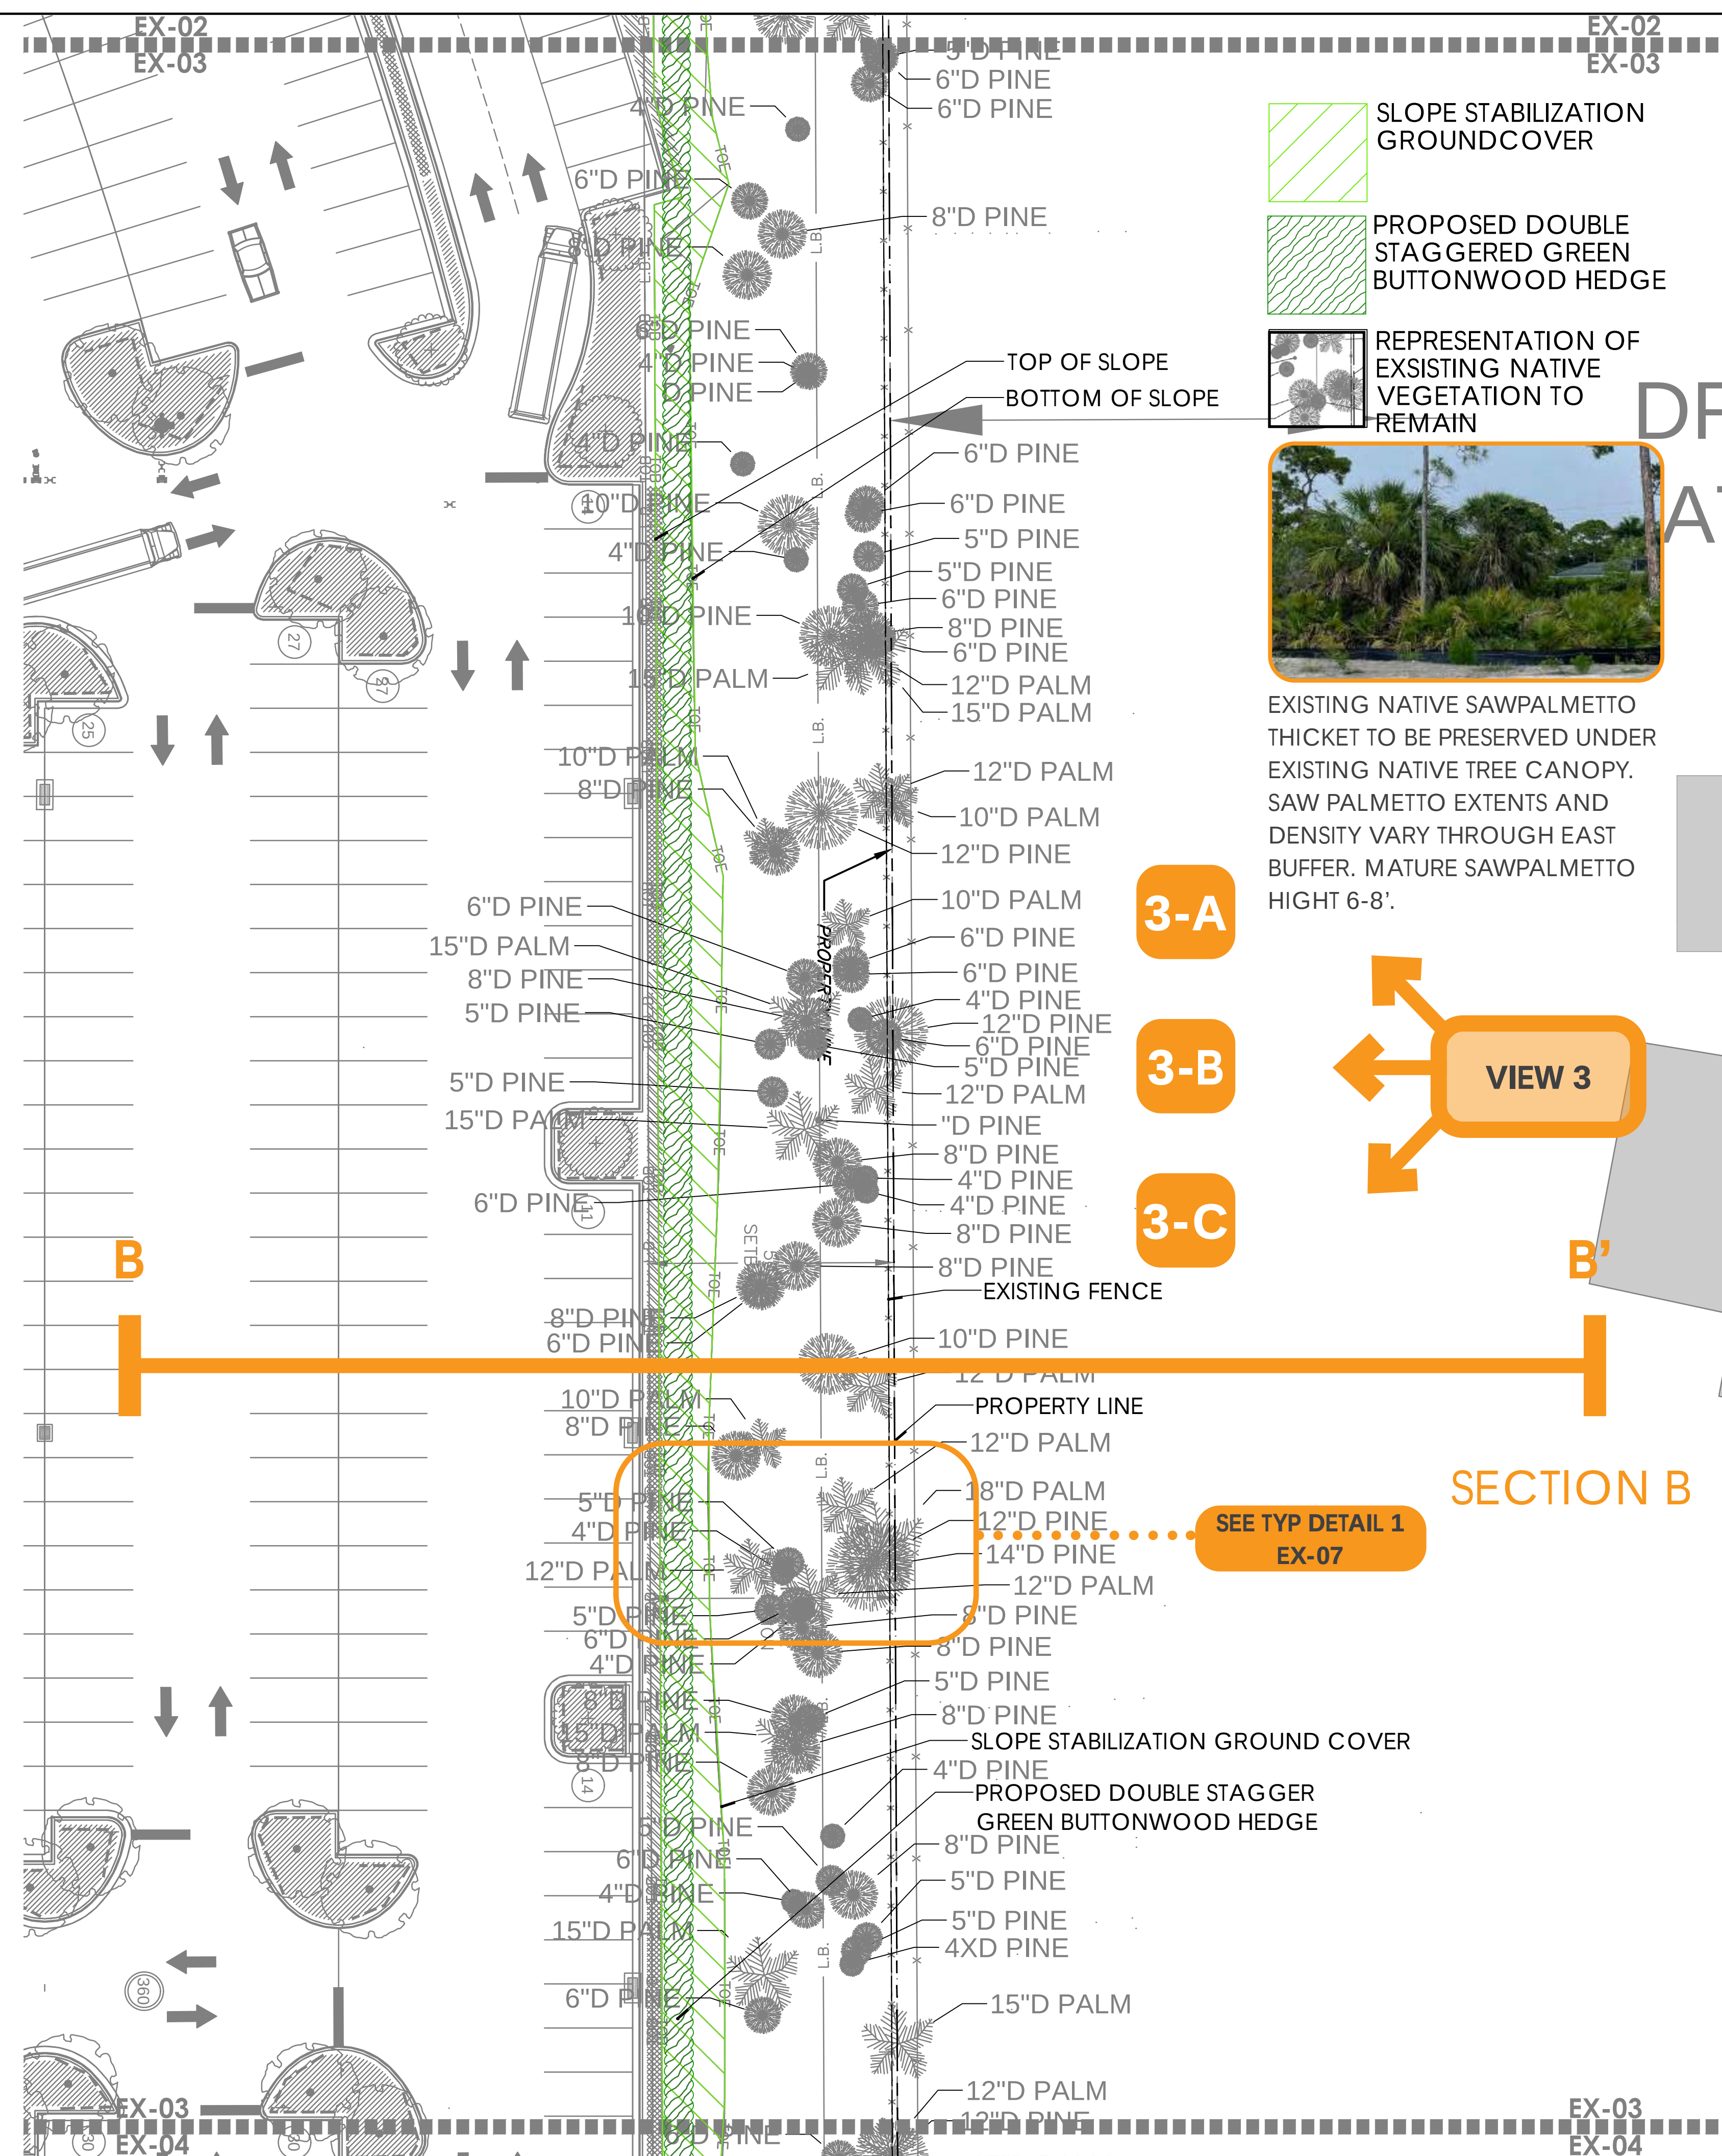

GGG EAST BUFFER

Collier County Public Schools
Veterans Memorial Blvd
Naples, Florida

LANDSCAPE EXISTING CONDITIONS

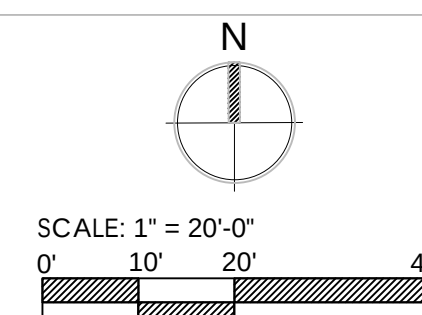

Primary Issue Date: 07/14/2022
PLAN REVISIONS:

Version	Notes	Date
01	Rev. per Client comments	08/17/2022

LEIGH A. GEVELINGER, P.L.A.
FL LICENSE NO. LA 6667171

PROJECT #: 19-010

SHEET: EX-03


4-A



4-B



4-C

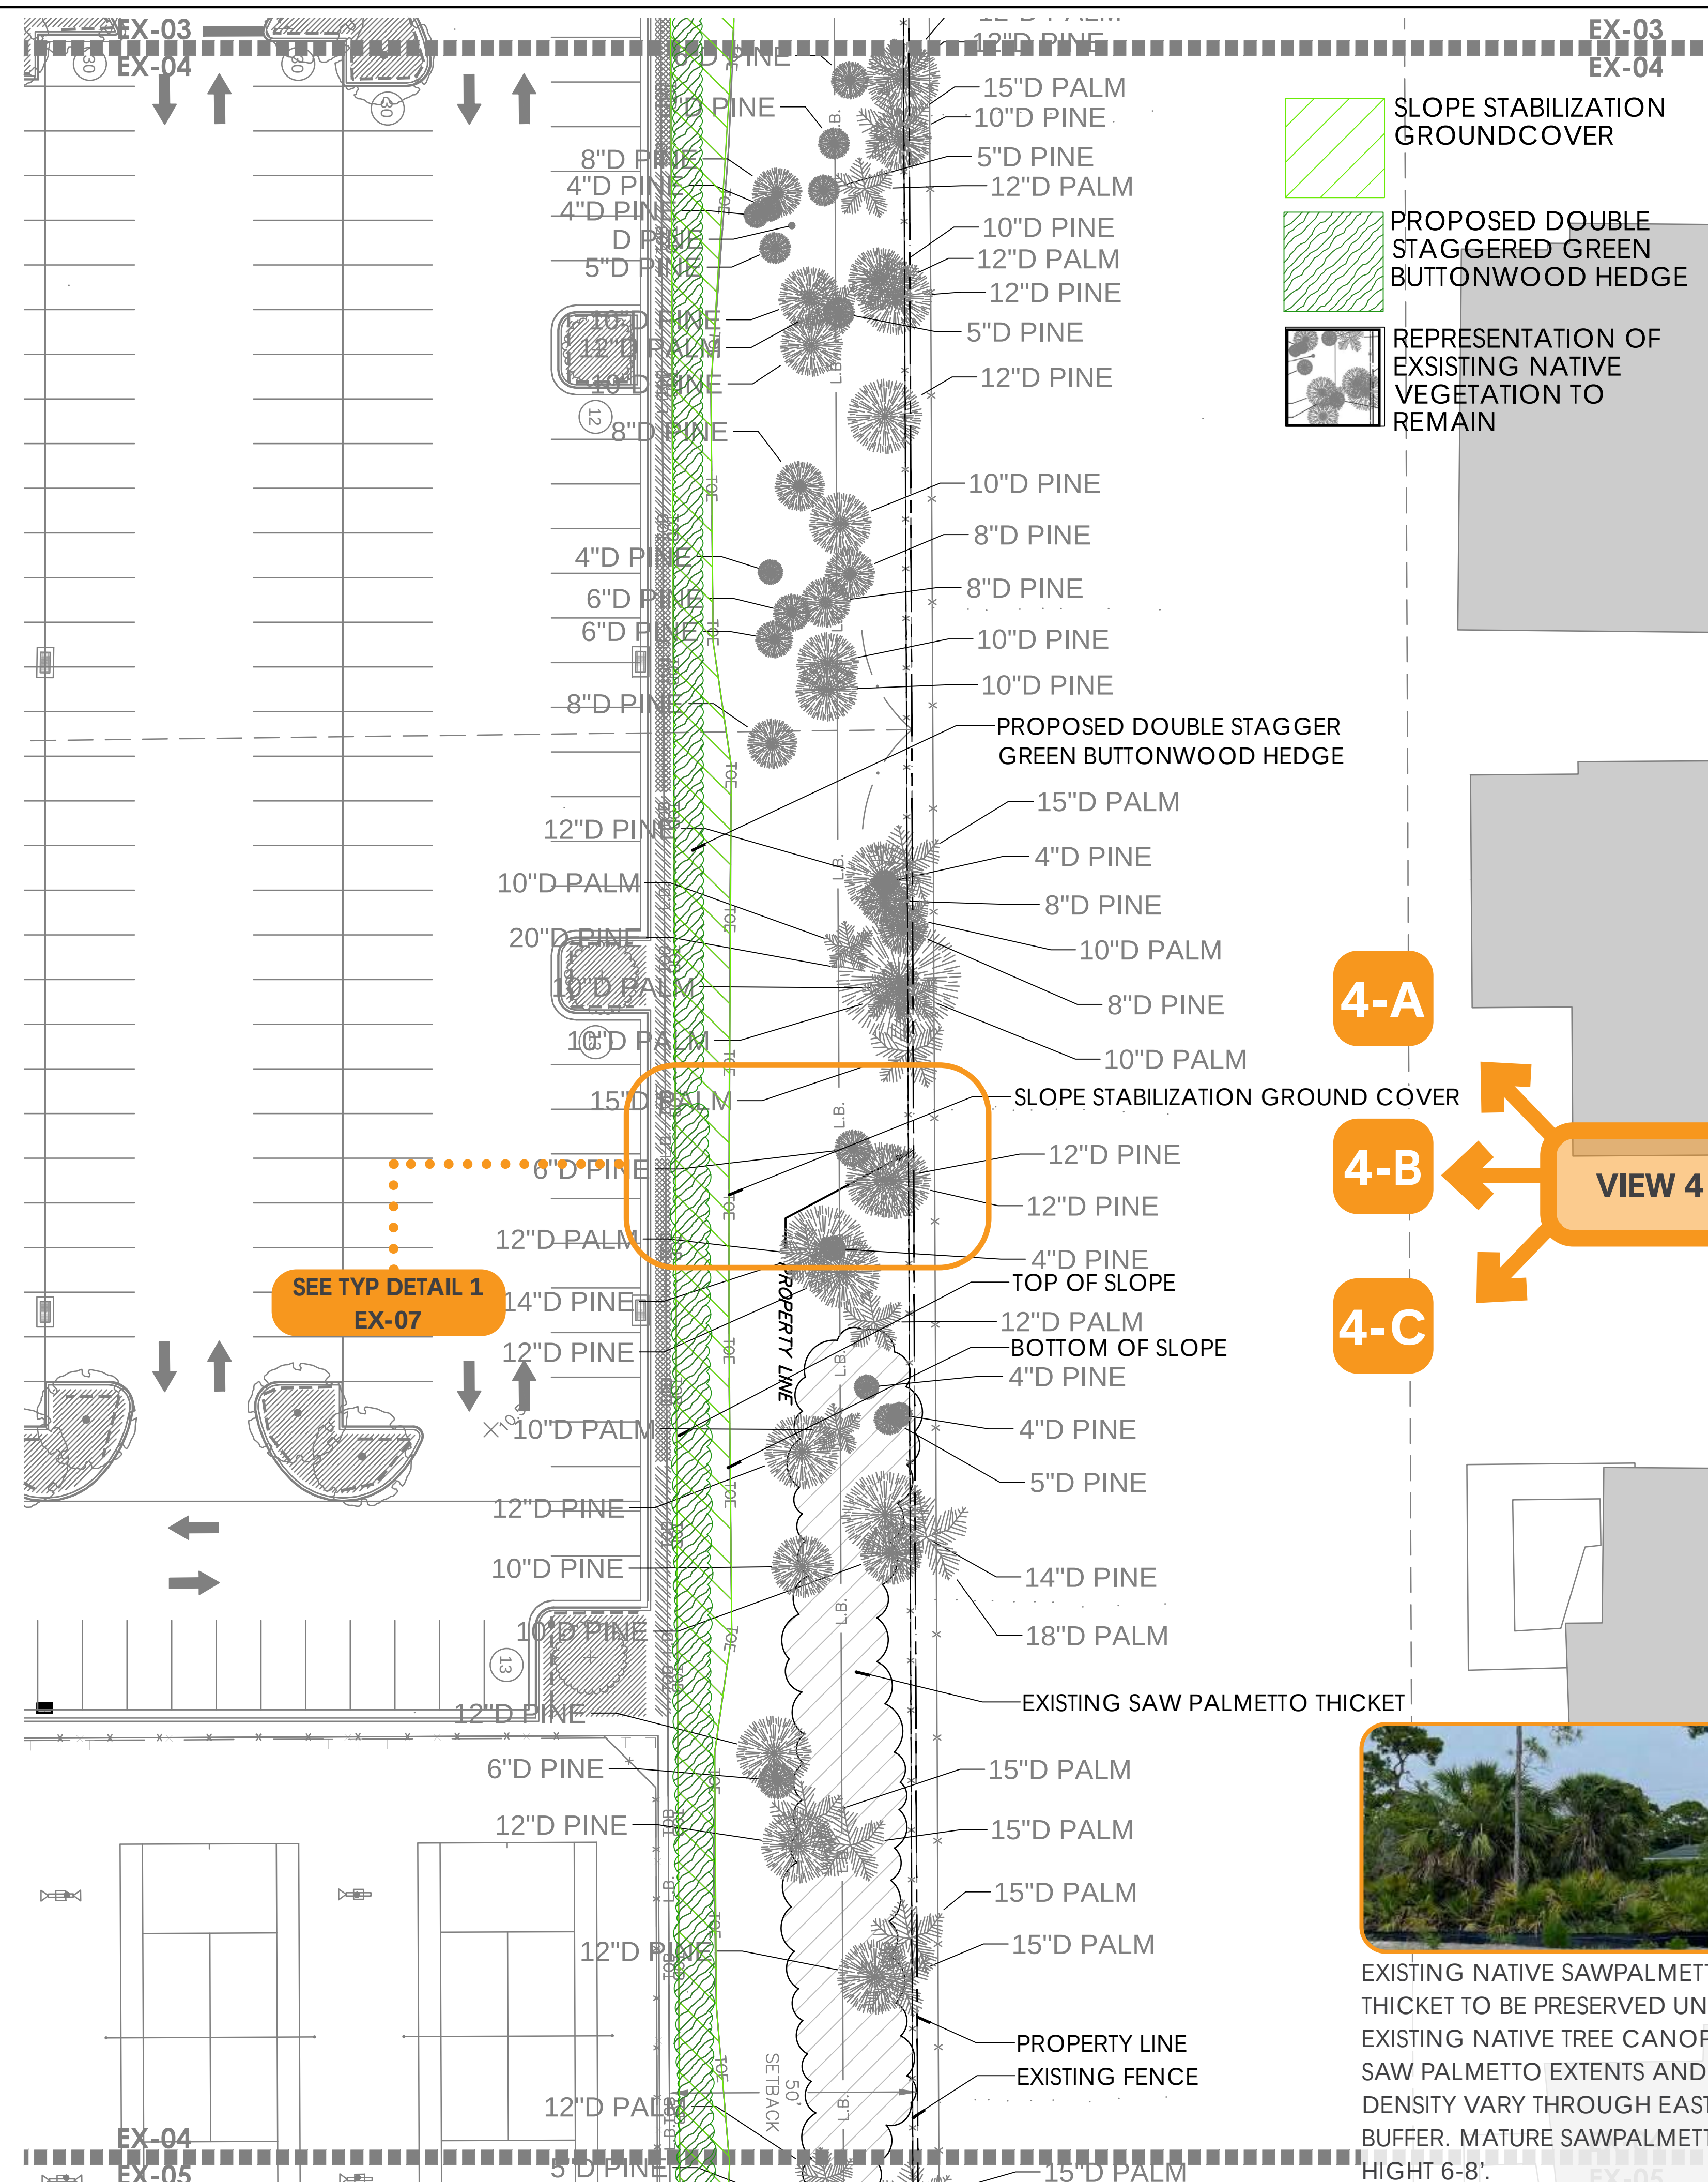


EXISTING NATIVE SAWPALMETTO THICKET TO BE PRESERVED UNDER EXISTING NATIVE TREE CANOPY. SAW PALMETTO EXTENTS AND DENSITY VARY THROUGH EAST BUFFER. MATURE SAWPALMETTO HEIGHT 6-8'.

GGG EAST BUFFER

Collier County Public Schools
Veterans Memorial Blvd
Naples, Florida

LANDSCAPE EXISTING CONDITIONS

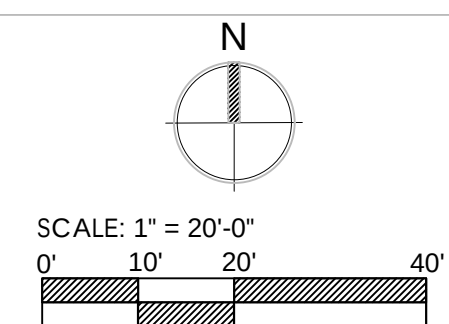

Primary Issue Date: 07/14/2022
PLAN REVISIONS:

Version	Notes	Date
01	Rev. per Client comments	08/17/2022

LEIGH A. GEVELINGER, P.L.A.
FL LICENSE NO. LA 6667171

PROJECT #: 19-010

SHEET: EX-04


5-A



5-B




5-C

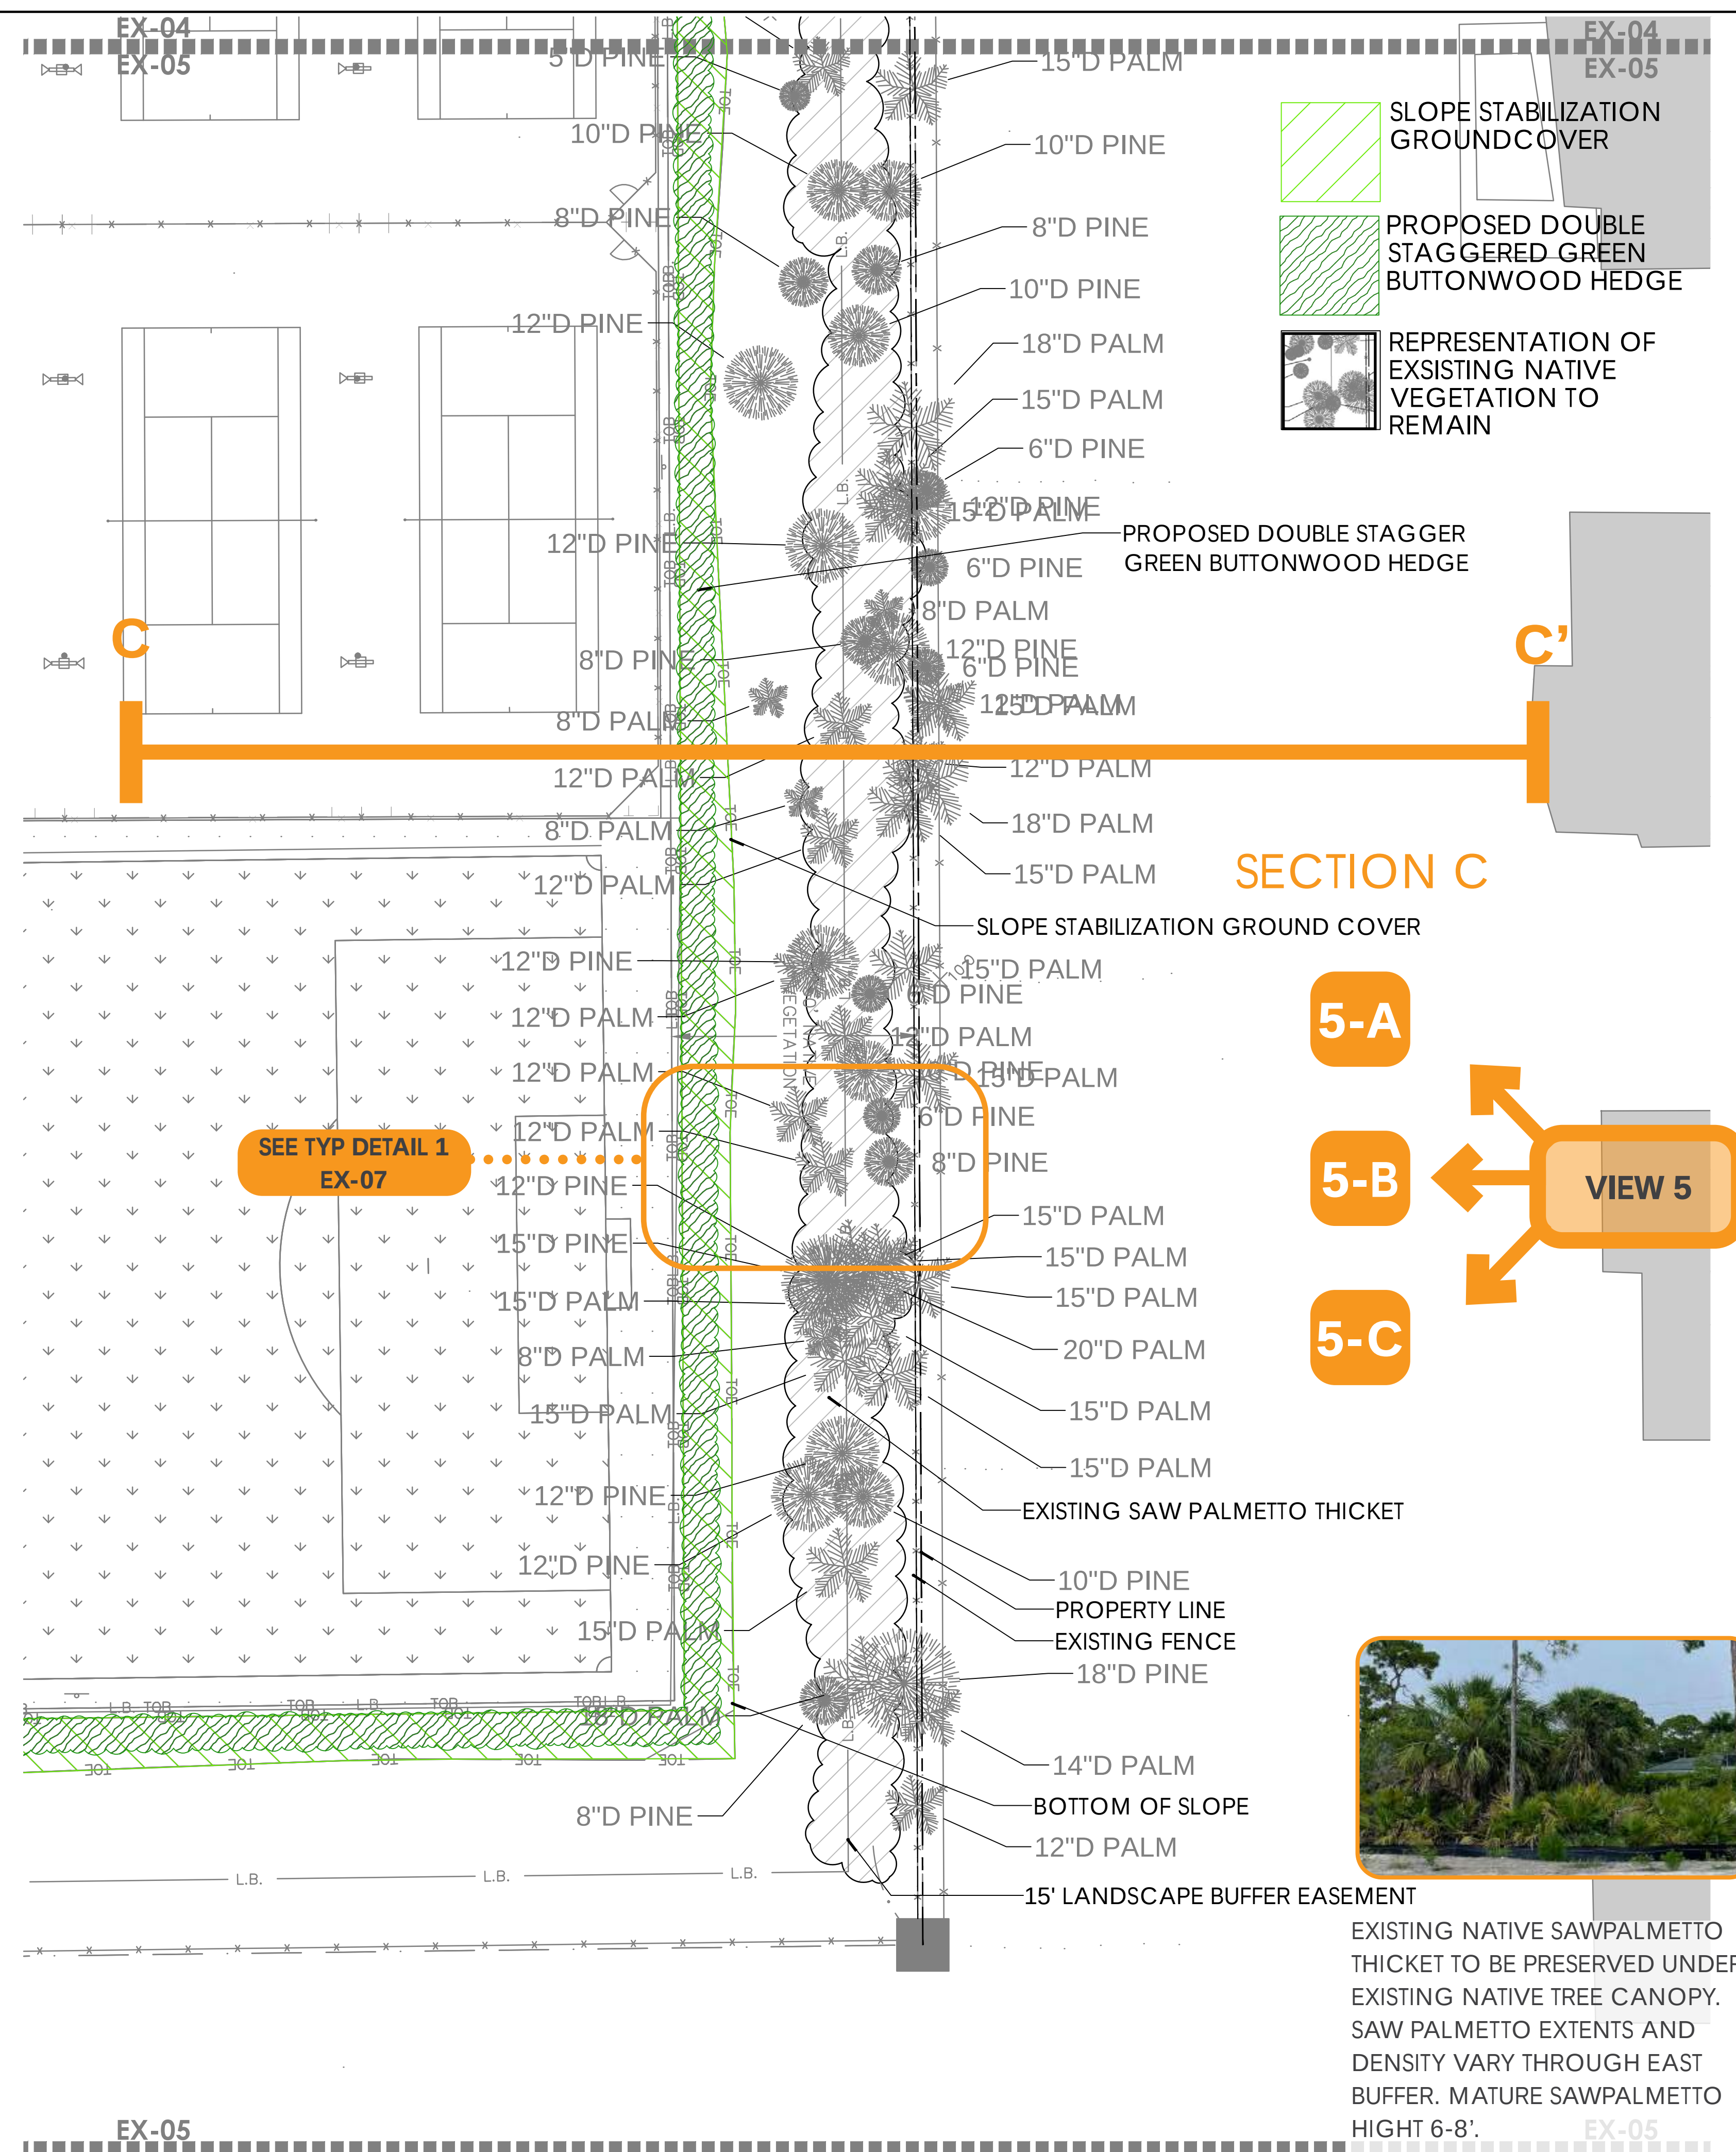

GGG EAST BUFFER

Collier County Public Schools
Veterans Memorial Blvd
Naples, Florida

LANDSCAPE EXISTING CONDITIONS

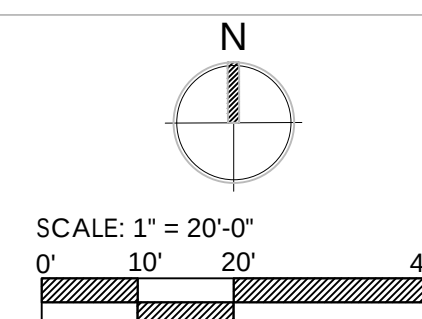

Primary Issue Date: 07/14/2022
PLAN REVISIONS:

Version	Notes	Date
01	Rev. per Client comments	08/17/2022

LEIGH A. GEVELINGER, P.L.A.
FL LICENSE NO. LA 6667171

PROJECT #: 19-010

SHEET: EX-05

19-010_GGG_EAST BUFFER EXHIBIT.dwg

A

LAKE

LITTORAL SHELF

5-6' OA HT MULTISTEM GREEN
BUTTONWOOD HEDGE, INSTALLED AT
TOP OF BERM.
MATURE HEIGHT: CLIP TO MAINTAIN
DENSE AT 8-10FT HEDGE; WITHOUT
PRUNING, 20-25FT MULTISTEM TREE (LESS
DENCE)

EAST BUFFER

SLOPE STABILIZATION GROUNDCOVERS
MATURE HEIGHT: 2-4 FT HT OVERALL

EXISTING VEGETATION

50' LANDSCAPE BUFFER

EXISTING VEGETATION ON IGE HOMEOWNERS
PROPERTY NOT SHOWN

133.0'

EXISTING RESIDENCE

A'

RESIDENCE BACKYARD

PROPERTY
BOUNDARY

PROPERTY
FENCE

SECTION - A

5-6' OA HT MULTISTEM GREEN
BUTTONWOOD HEDGE, INSTALLED AT
TOP OF BERM.
MATURE HEIGHT: CLIP TO MAINTAIN
DENSE AT 8-10FT HEDGE; WITHOUT
PRUNING, 20-25FT MULTISTEM TREE (LESS
DENCE)

SLOPE STABILIZATION GROUNDCOVERS
MATURE HEIGHT: 2-4 FT HT OVERALL

EXISTING VEGETATION

50' LANDSCAPE BUFFER

EXISTING VEGETATION ON IGE HOMEOWNERS
PROPERTY NOT SHOWN

130.0'

EXISTING RESIDENCE

B'

RESIDENCE BACKYARD

PROPERTY
BOUNDARY

PROPERTY
FENCE

B

PARKING LOT

EAST BUFFER

50.0'

SECTION - B

5-6' OA HT MULTISTEM GREEN
BUTTONWOOD HEDGE, INSTALLED AT
TOP OF BERM.
MATURE HEIGHT: CLIP TO MAINTAIN
DENSE AT 8-10FT HEDGE; WITHOUT
PRUNING, 20-25FT MULTISTEM TREE (LESS
DENCE)

SLOPE STABILIZATION GROUNDCOVERS
MATURE HEIGHT: 2-4 FT HT OVERALL

EXISTING VEGETATION

50' LANDSCAPE BUFFER

EXISTING VEGETATION ON IGE HOMEOWNERS
PROPERTY NOT SHOWN

125.0'

EXISTING RESIDENCE

C'

RESIDENCE BACKYARD

PROPERTY
BOUNDARY

PROPERTY
FENCE

C

TENNIS COURTS

EAST BUFFER

50.0'

SECTION - C


8/17/2022 12:49 PM



2410 PALM RIDGE ROAD
SANIBEL ISLAND, FL 33957
TEL: 239-558-4610
INFO@COASTALVISTADESIGN.COM

GGG EAST BUFFER
Collier County Public Schools
Veterans Memorial Blvd
Naples, Florida

LANDSCAPE SECTIONS

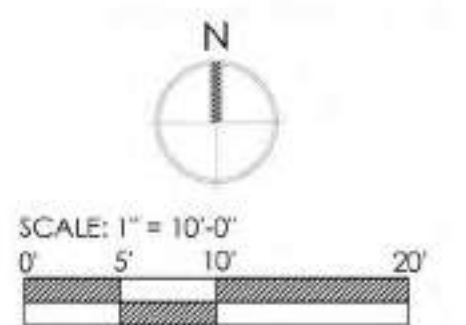

Primary Issue Date: 07/14/2022
PLAN REVISIONS:

Version	Notes	Date
01	Rev. per Client comments	08/17/2022


LEIGH A. GEVELINGER, P.L.A.
FL LICENSE NO. LA 6667171

PROJECT #: 19-010

SHEET: EX-06

19-010_GGG_EAST BUFFER EXHIBIT.DWG


8/17/2022 1:25:0 PM

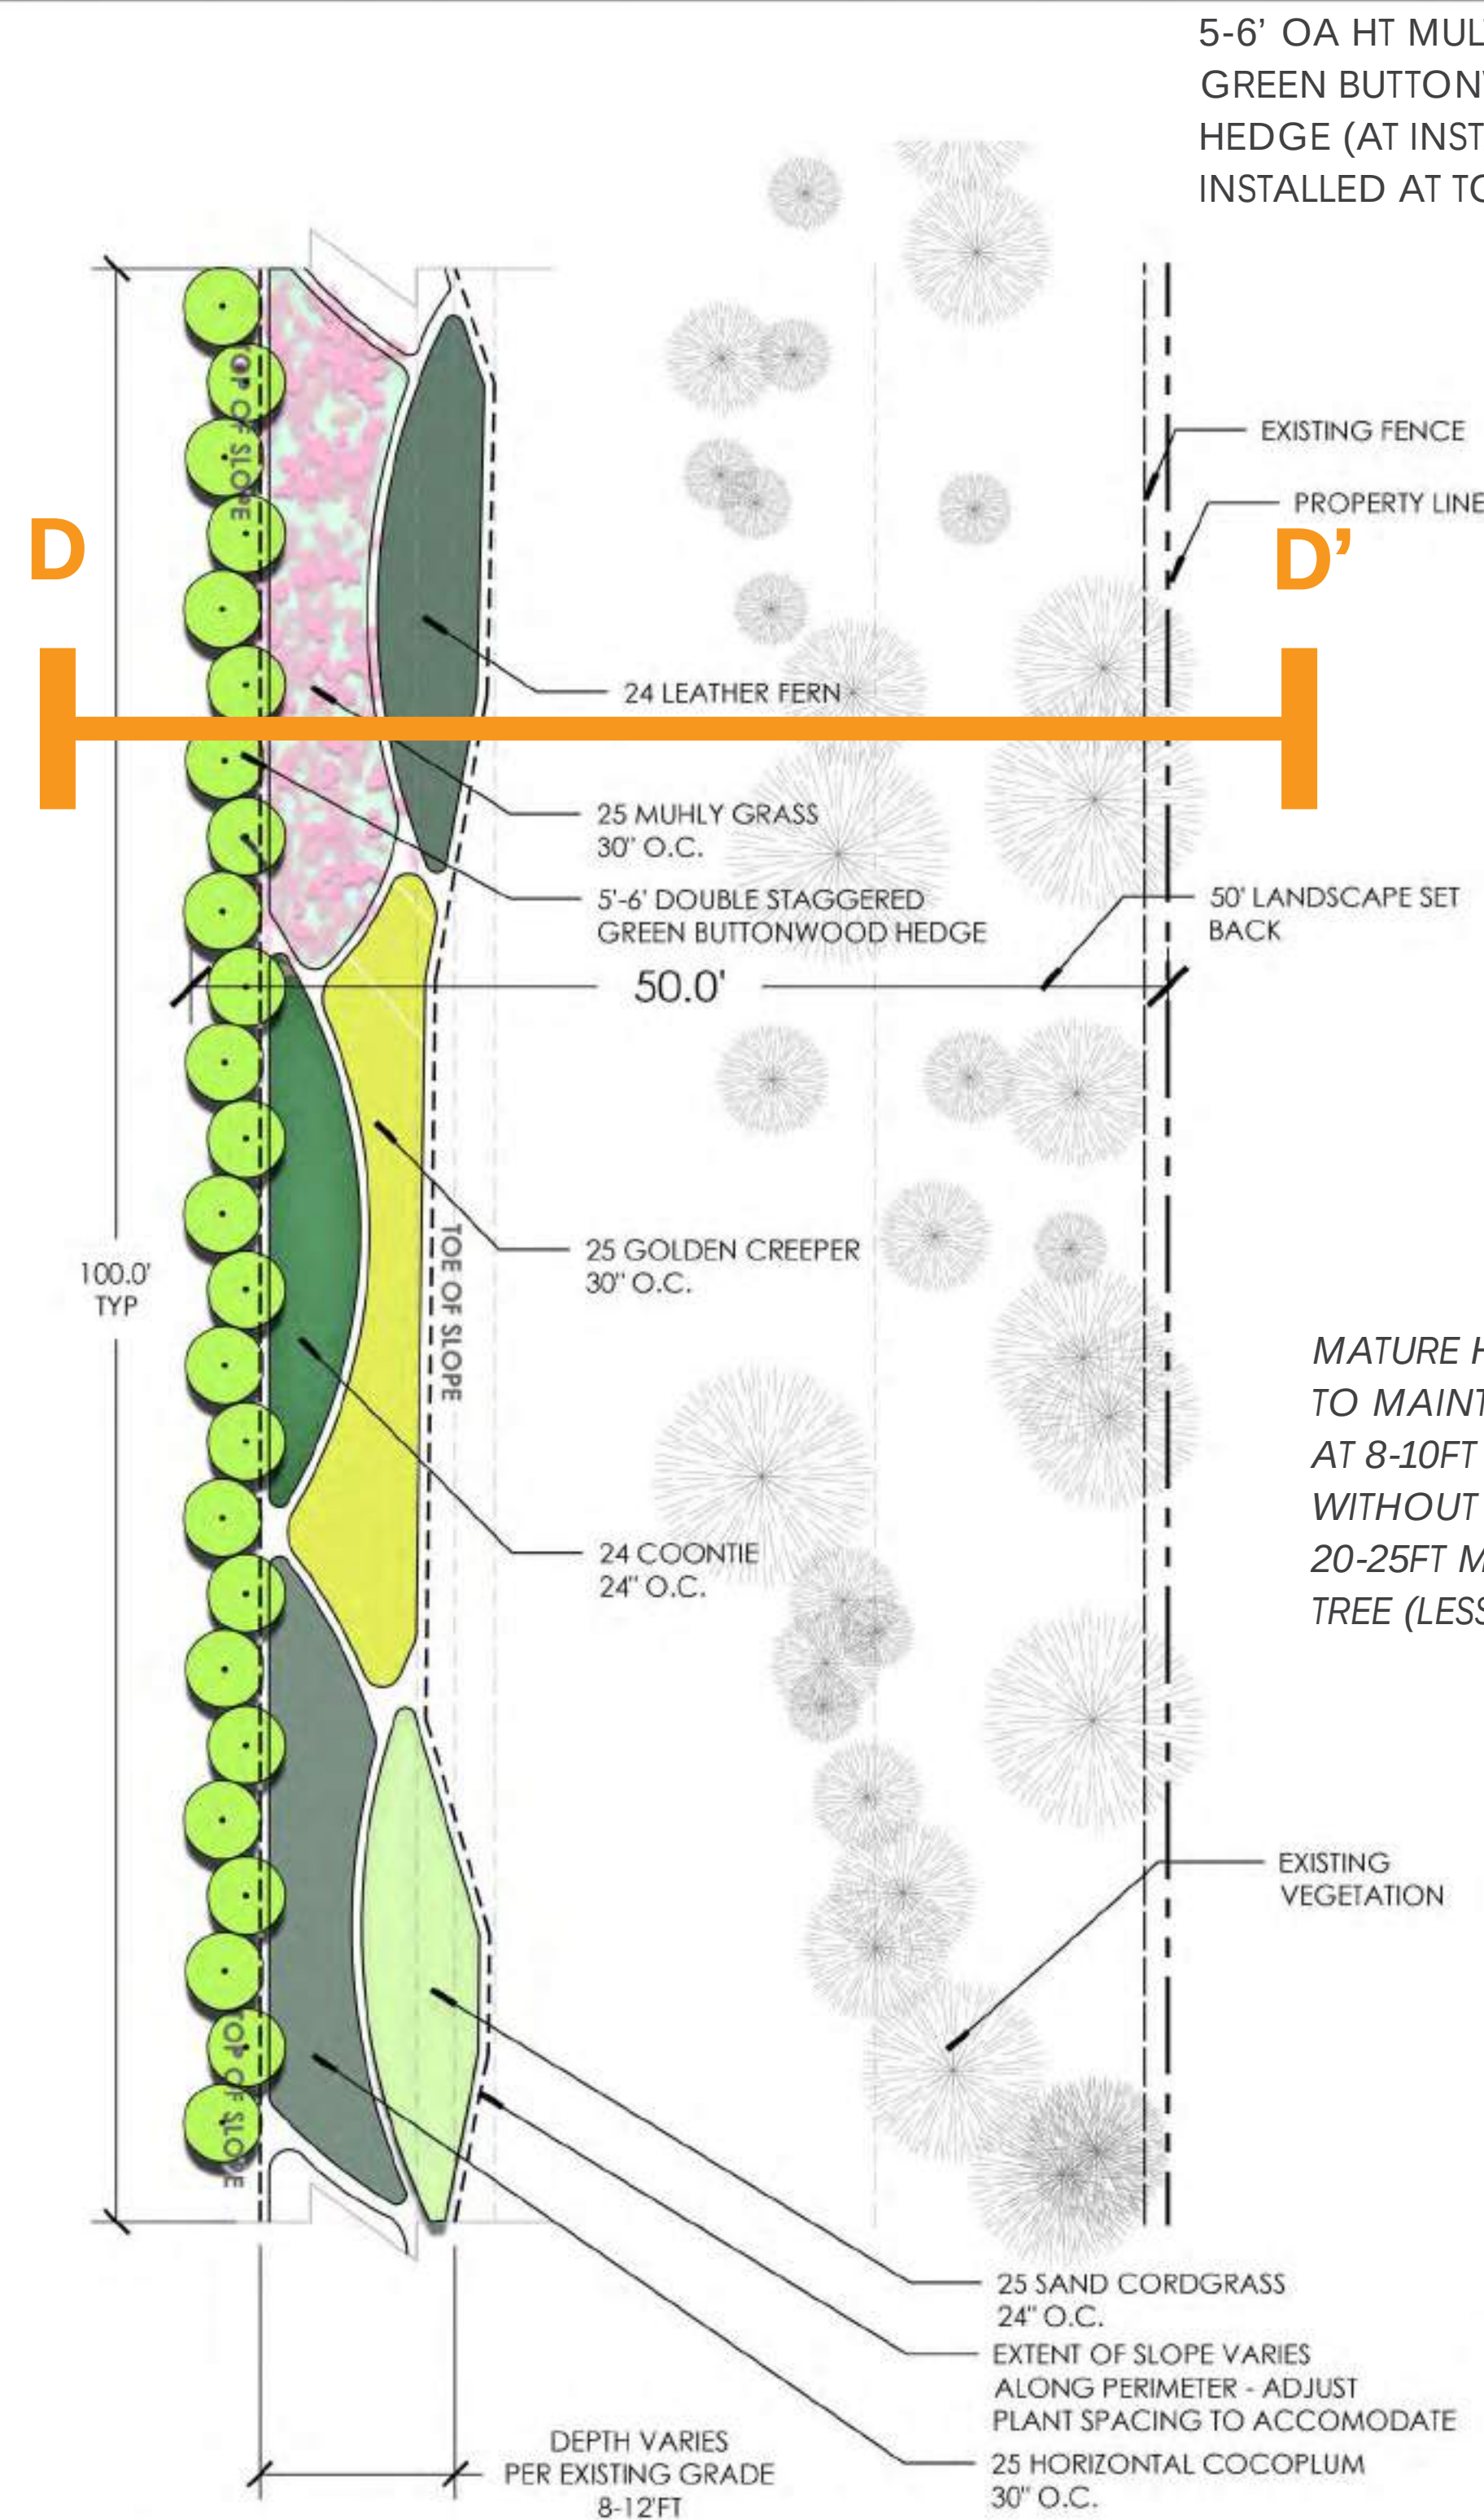


- NOTE:
- SLOPE AND SLOPE EXTENTS PER ENGINEER PLANS
 - APPLY SLOPE STABILIZATION PLANTING - 100' TYPICAL LAYOUT TO SLOPE STABILIZATION AREAS.

1
EX-07 SLOPE STABILIZATION PLANTING WITH BUTTONWOOD HEDGE - 100' TYPICAL LAYOUT
SCALE: 1/8"=1'

5-6' OA HT MULTISTEM
GREEN BUTTONWOOD
HEDGE (AT INSTALLATION),
INSTALLED AT TOP OF BERM.

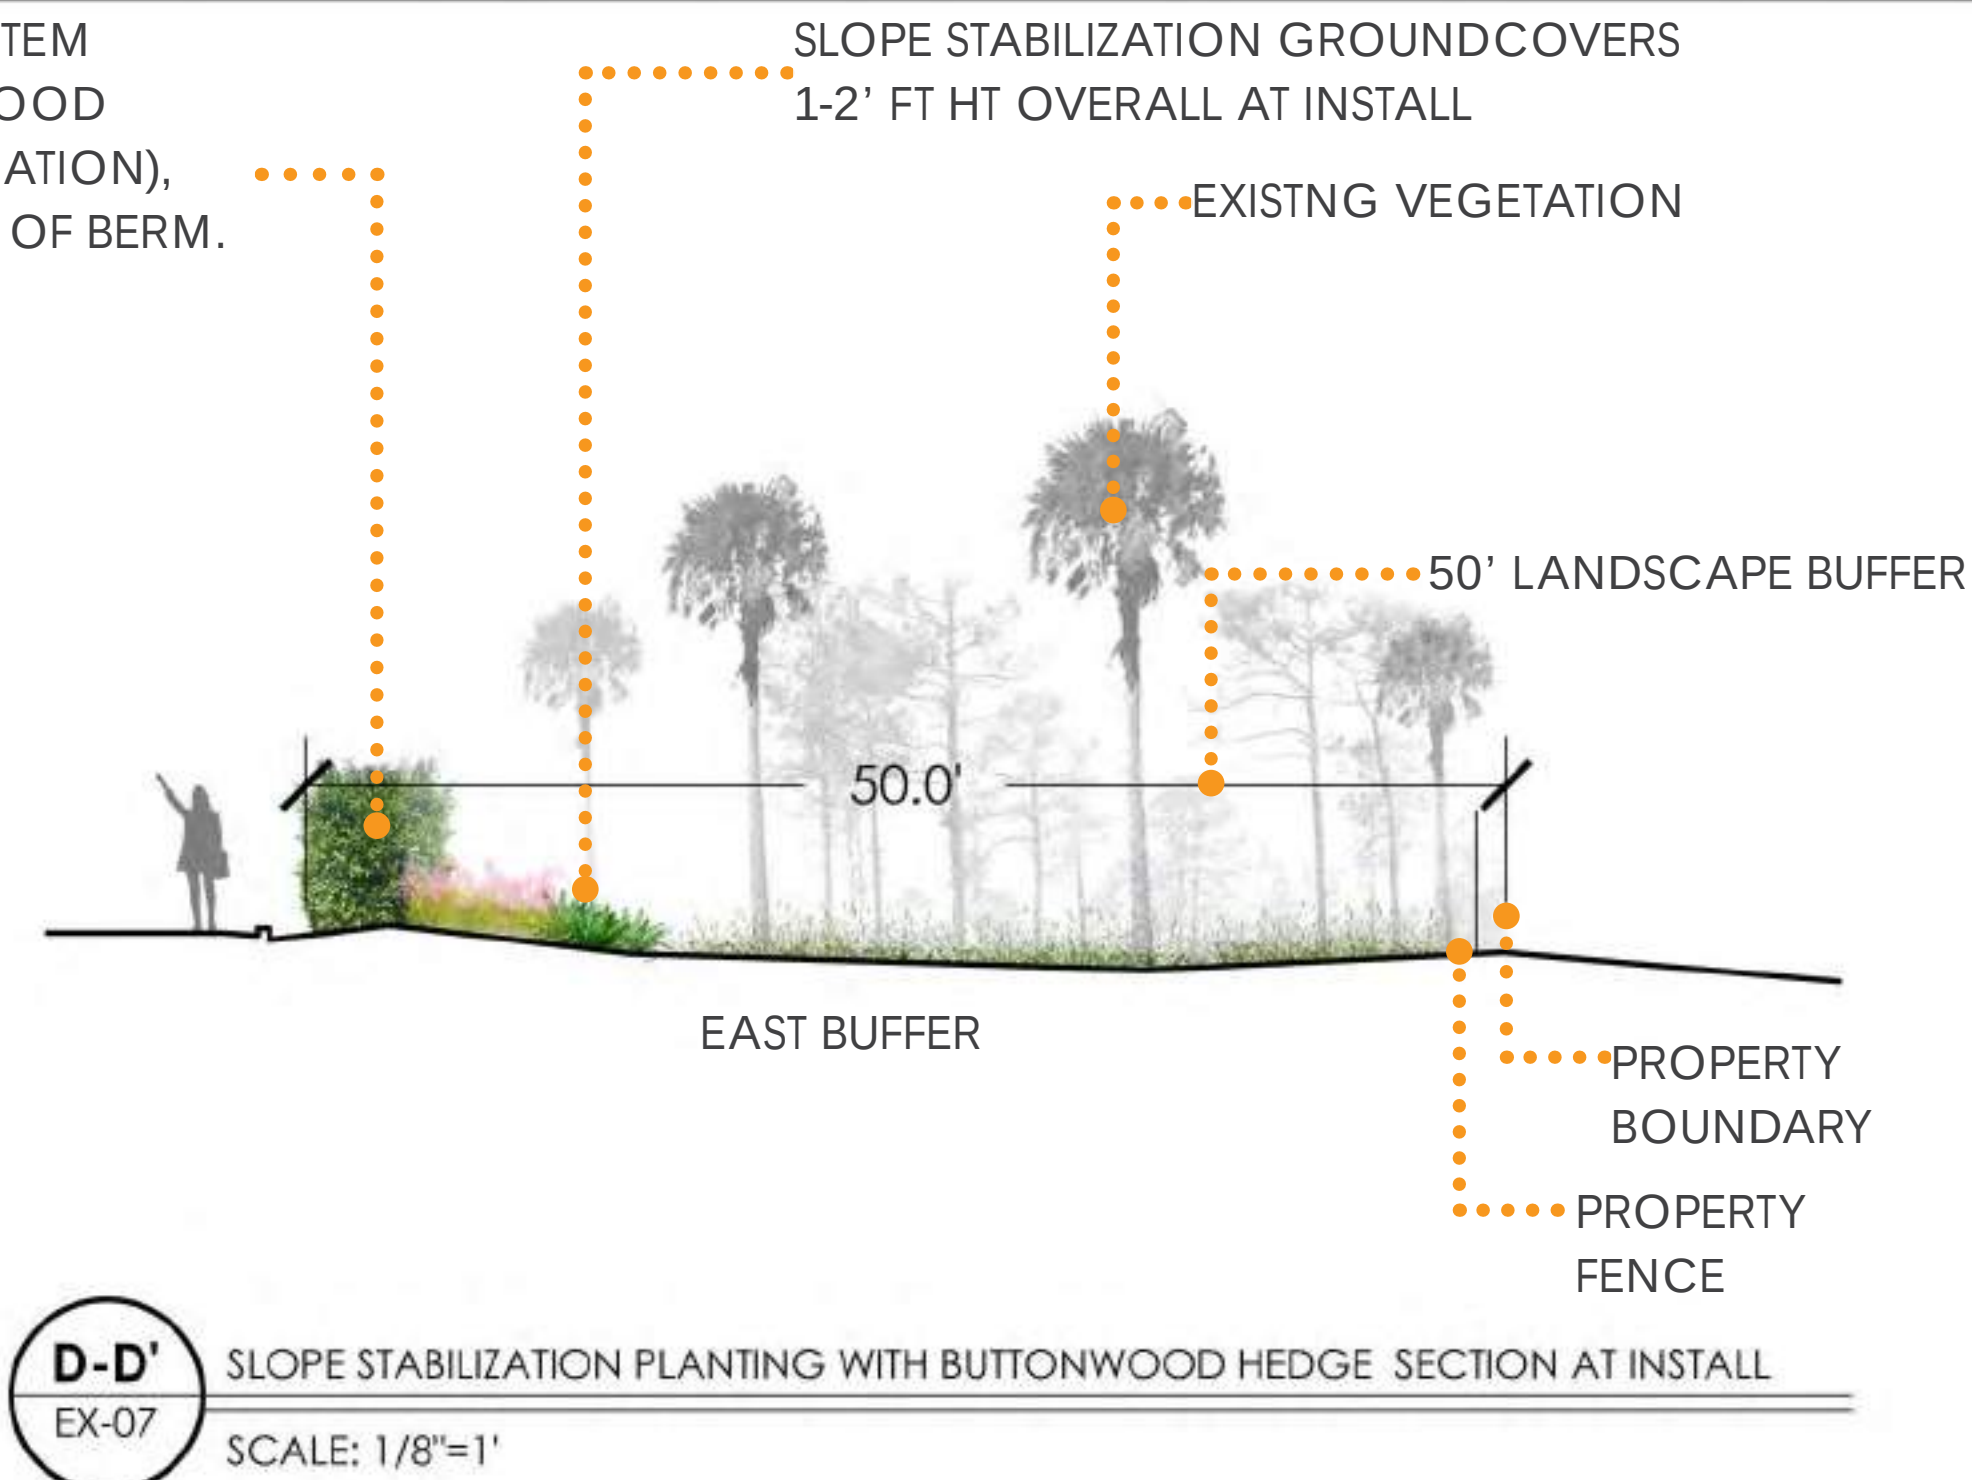

MATURE HEIGHT: CLIP
TO MAINTAIN DENSE
AT 8-10FT HEDGE;
WITHOUT PRUNING,
20-25FT MULTISTEM
TREE (LESS DENCE)

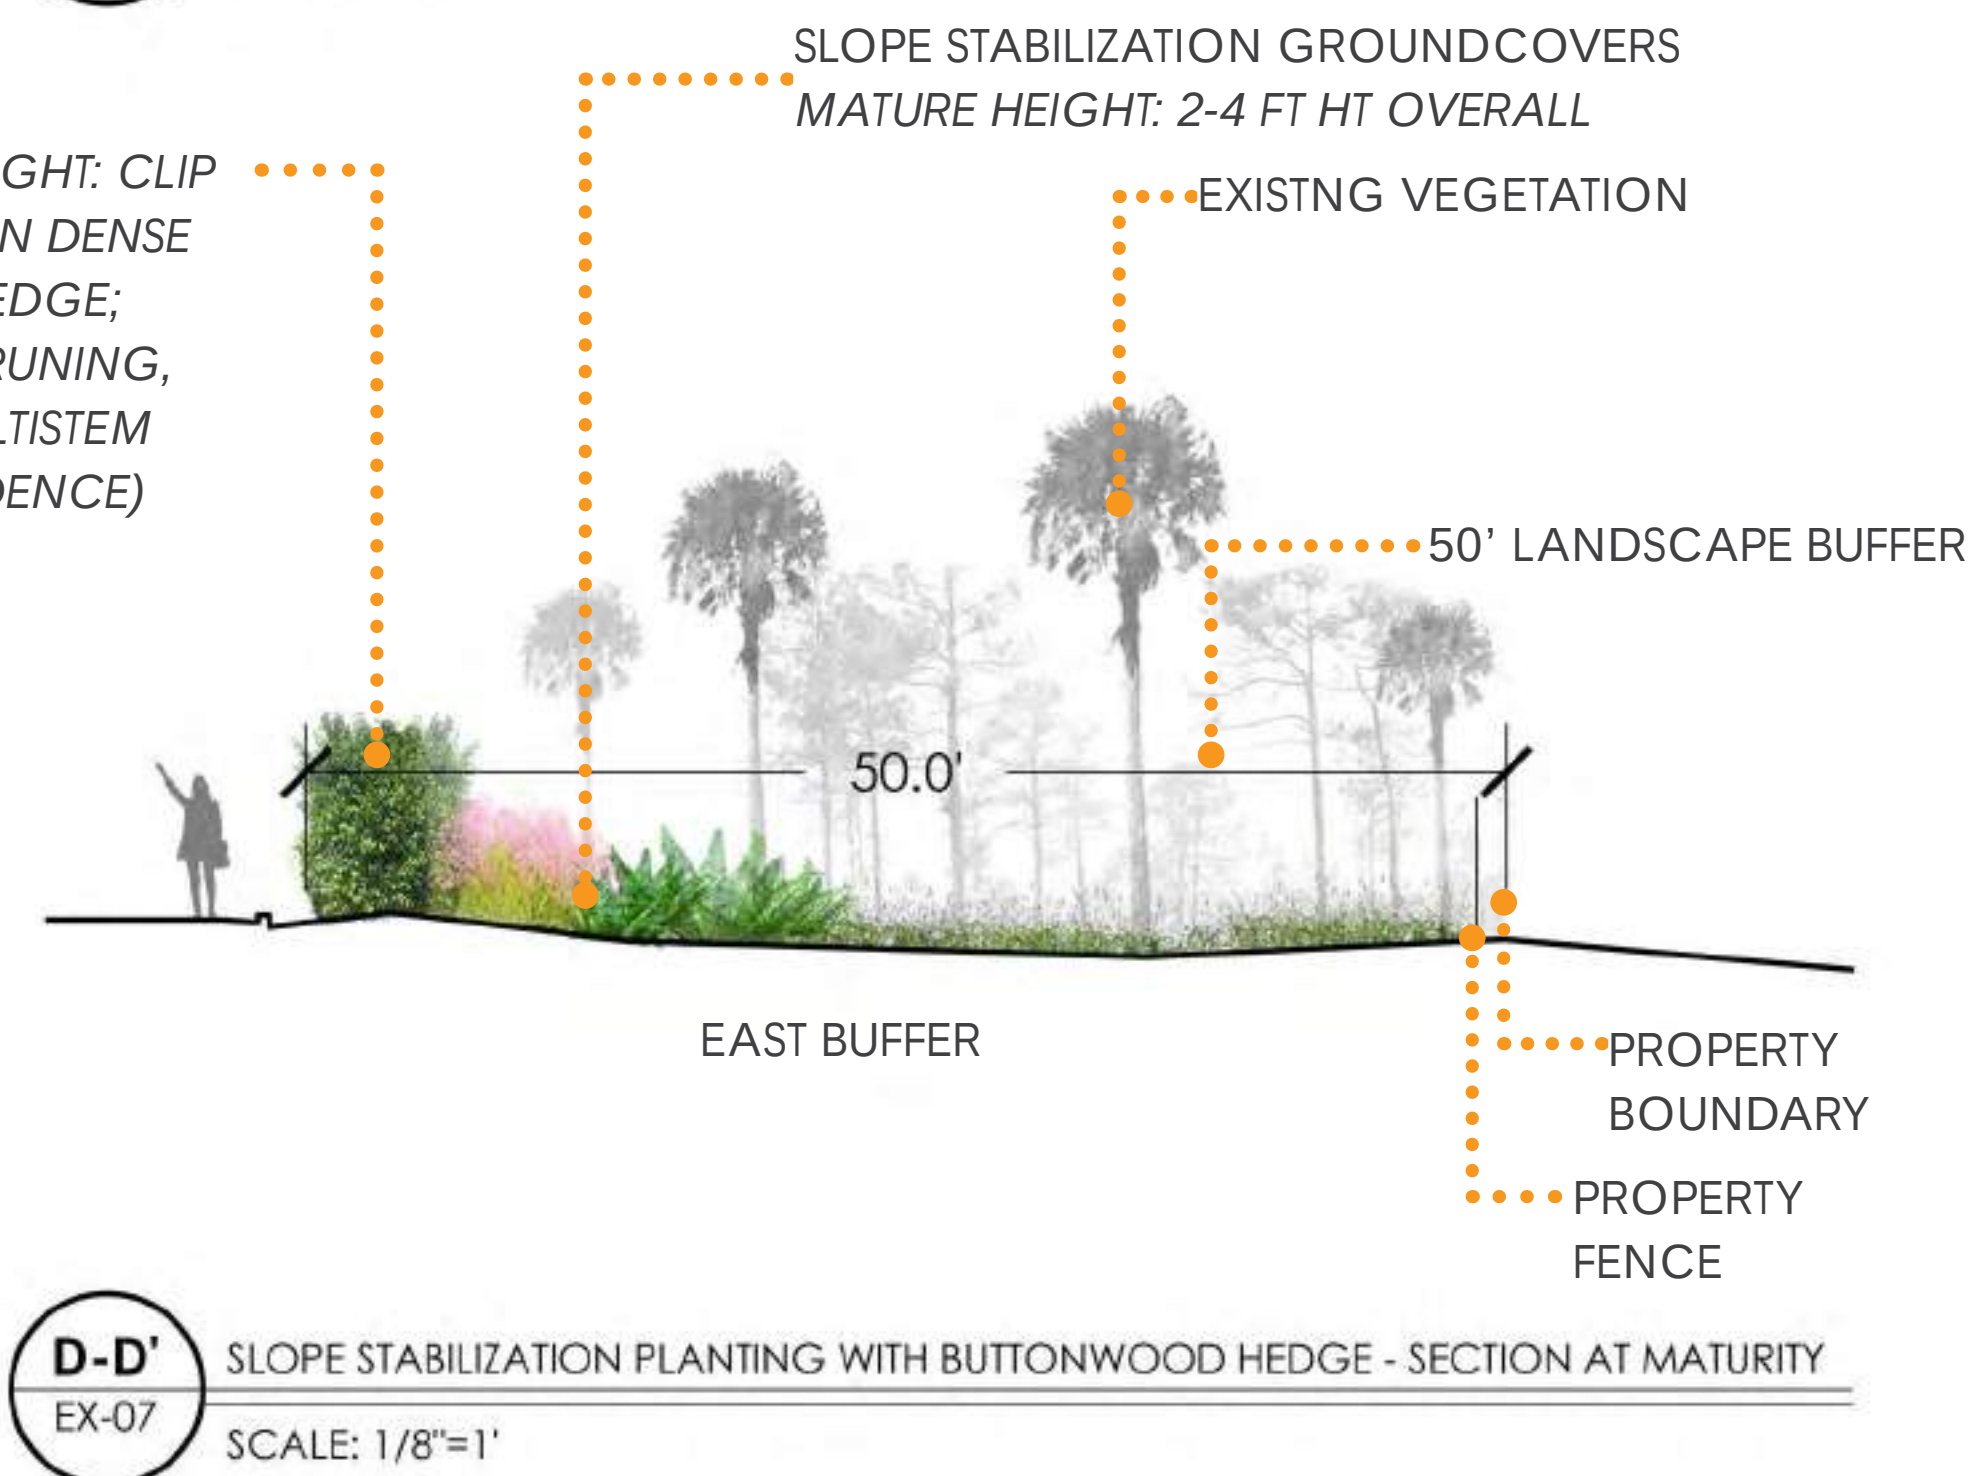

GREEN BUTTONWOOD HEDGE



AT INSTALL: 5-6 OA HT GREEN
BUTTONWOOD HEDGE STAGGERED,
INSTALLED AT TOP OF BERM.



MATURE HEIGHT: CLIP TO MAINTAIN
DENCE 8-10FT HEDGE;
WITHOUT PRUNING, 25-20FT MULTISTEM
TREE (LESS DENCE)

SLOPE STABILIZATION PLANTING

LEATHER FERN



AT INSTALL: 1-2 FT OVERALL



MATURE HEIGHT: 3-4 FT OVERALL

MUHLY GRASS



AT INSTALL: 1-2 FT OVERALL



MATURE HEIGHT: 3FT OVERALL

GOLDEN CREEPER



AT INSTALL: 1FT OVERALL



MATURE HEIGHT: 2FT OVERALL

SAND CORDGRASS



AT INSTALL: 1FT OVERALL



MATURE HEIGHT: 3FT OVERALL

COONTIE



AT INSTALL: 1-2 FT OVERALL



MATURE HEIGHT: 3FT OVERALL

HORIZONTAL COCOPLUM



AT INSTALL: 1-2 FT OVERALL



MATURE HEIGHT: 3FT OVERALL